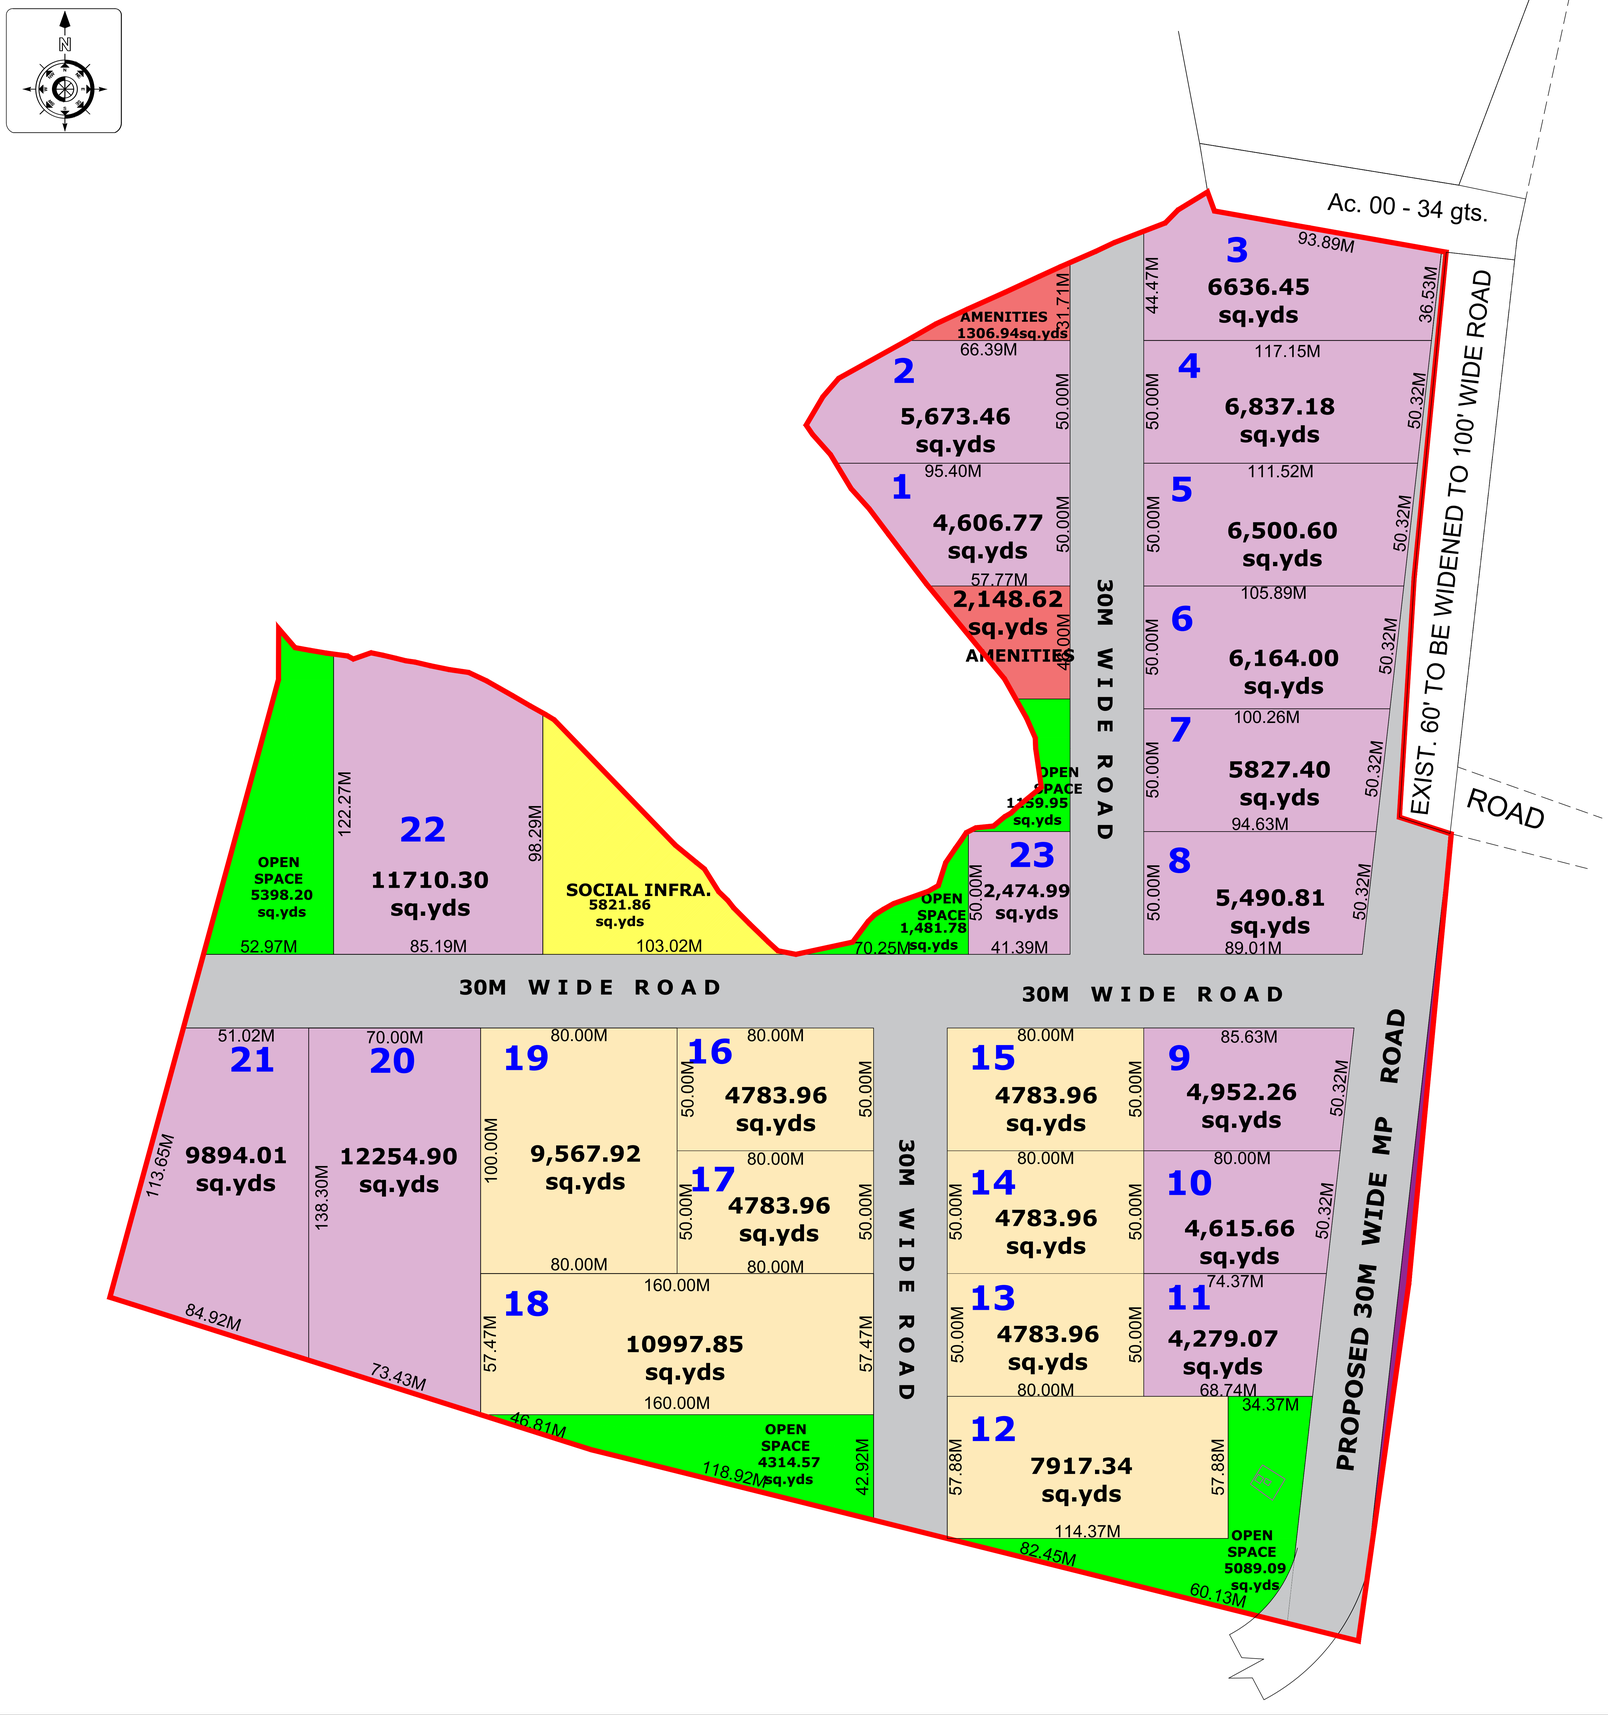

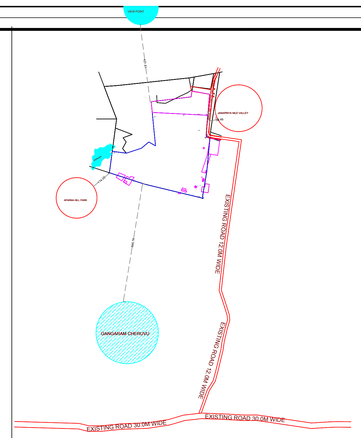

KEY PLAN

PROJECT TITLE

FINAL AMEENPUR RESIDENTIAL LAYOUT SY.NO :- 343

AREA STATEMENT

TOTAL AREA	46.61 AC	100.00 %
TOTAL PLOTTED AREA	31.06AC	66.64%
ROAD AREA	10.04 AC	21.54%
OPEN AREA	3.60 AC	07.72%
SOCIAL INFRA.	1.20 AC	02.58%
AMENITIES	0.71 AC	01.52%

- REGULAR RECT. PLOTS
- UNEVEN SHAPE PLOTS
- GREEN SPACE
- ROADS
- SOCIAL INFRA.
- AMENITIES

TELANGANA STATE INDUSTRIAL INFRASTRUCTURE CORPORATION LTD
(A GOVT. OF TELANGANA STATE UNDERTAKING)

PROJECT CONSULTANTS

DHRUMATARU Consultants
Corp Office:
8-2-326/K-4, 1st & 2nd Floor,
Road No-03,Banajara Hills, Hyderabad.
Ph.No.: 040-23547255
Email id : dhrumataruinfo@gmail.com